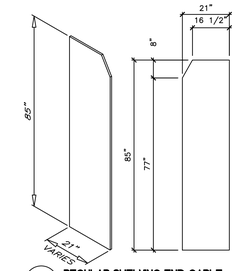

1A **REGULAR SHELVING END GABLE**
NOTE: PROVIDE ALTERNATIVE SIZING TO SUIT ACTUAL FIXTURE (i.e. GREAT BUYS FIXTURE)

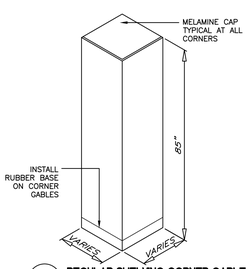

1B **REGULAR SHELVING CORNER GABLE**

NOTES:
1. ALL GABLES TO BE ¾" THICK MELAMINE PANELS.
2. ALL GABLES TO MATCH FIXTURE DIMENSIONS. VERIFY ON SITE.
3. FOR P.LAM FINISHES REFER TO SCHEDULE ON A9.2.
4. COORDINATE HEIGHT OF GABLES WITH U/S OF VALANCE WHERE REQUIRED.

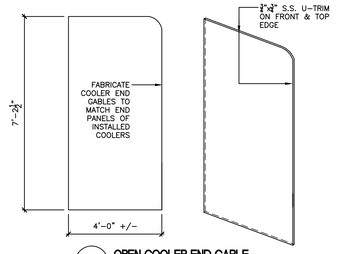

1C **OPEN COOLER END GABLE**
VERIFY ON SITE

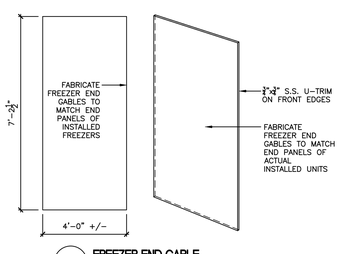

1D **FREEZER END GABLE**

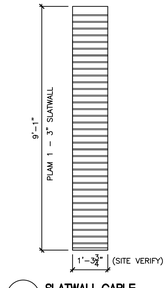

1E **SLATWALL GABLE**

1 **MISCELLANEOUS GABLE DETAILS**
N.T.S.

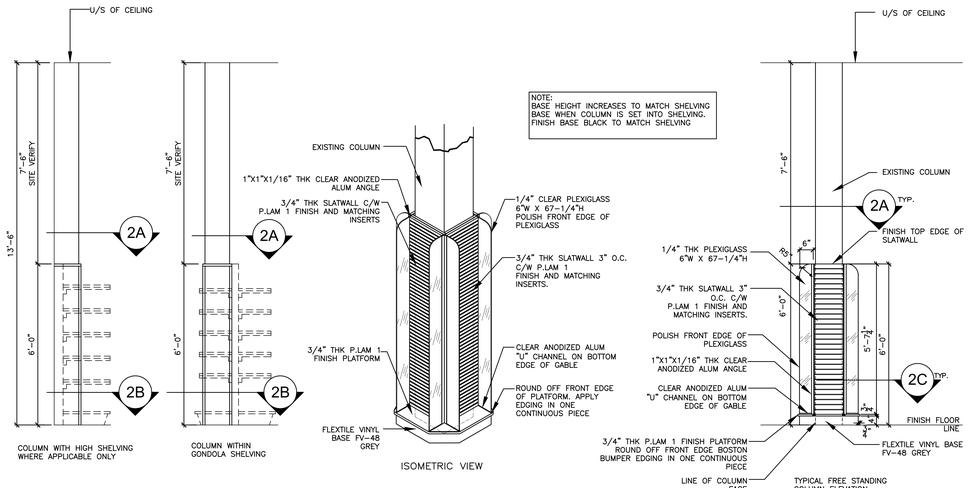

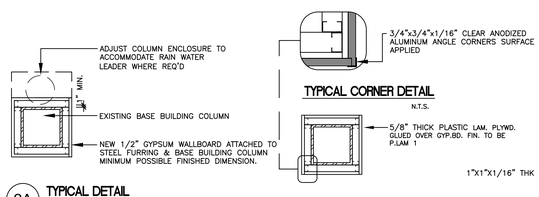

2A **TYPICAL DETAIL**

TYPICAL CORNER DETAIL
N.T.S.

2B **TYPICAL DETAIL**

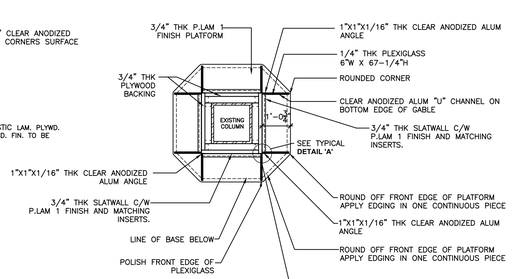

2C **TYPICAL DETAIL (4-SIDED SLATWALL)**

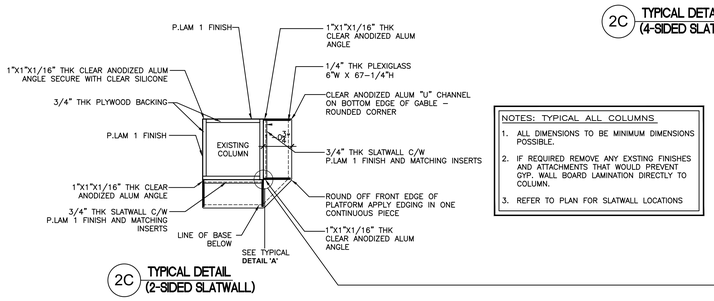

2C **TYPICAL DETAIL (2-SIDED SLATWALL)**

NOTES: TYPICAL ALL COLUMNS
1. ALL DIMENSIONS TO BE MINIMUM DIMENSIONS POSSIBLE.
2. IF REQUIRED REMOVE ANY EXSTING FINISHES AND ATTACHMENTS THAT WOULD PREVENT GYP. WALL BOARD LAMINATION DIRECTLY TO COLUMN.
3. REFER TO PLAN FOR SLATWALL LOCATIONS

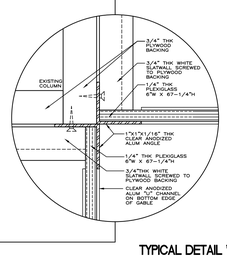

TYPICAL DETAIL "A"

2 **COLUMN DETAILS**
1/2" = 1'-0"

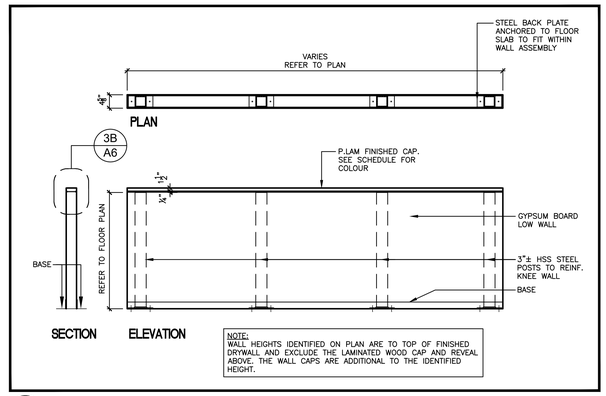

3A **TYPICAL LOW WALL DETAIL**
1/2" = 1'-0"

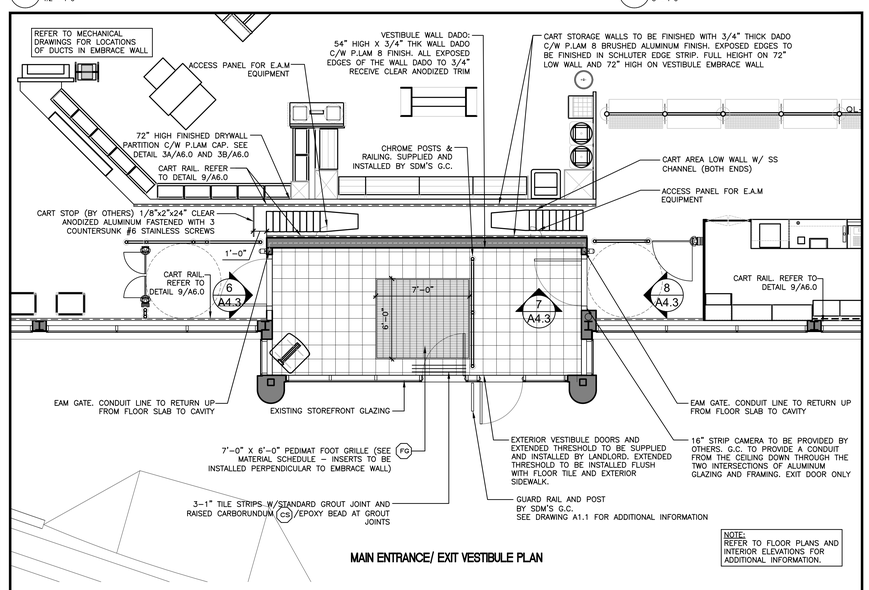

MAIN ENTRANCE/ EXIT VESTIBULE PLAN

4 **VESTIBULE PLAN AND DETAILS**
1/4" = 1'-0"

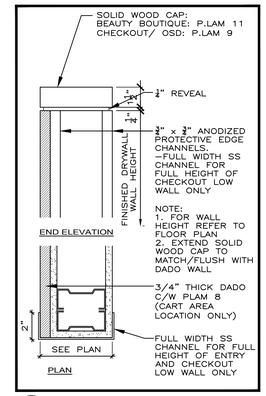

3B **TYPICAL CAP DETAIL**
3" = 1'-0"

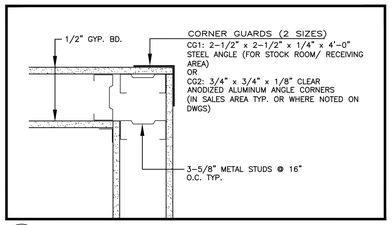

5 **CORNER GUARD DETAIL**
N.T.S.

6 **RESERVED**

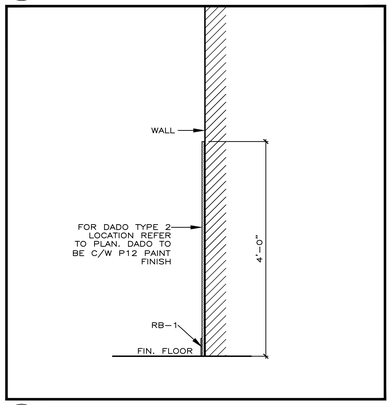

7 **DADO DETAIL**
1" = 1'-0"

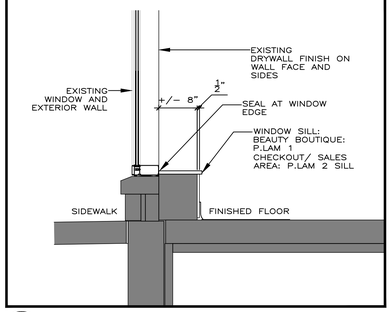

8 **WINDOW SILL DETAIL**
1" = 1'-0"

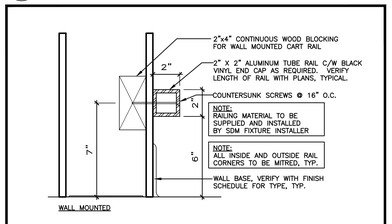

9 **CART RAIL DETAIL**
3" = 1'-0"

THIS DRAWING, AS AN INSTRUMENT OF SERVICE, IS PROVIDED BY AND IS THE PROPERTY OF DANIEL L. CUSIMANO, ARCHITECT.

THE CONTRACTOR MUST VERIFY AND ACCEPT RESPONSIBILITY FOR ALL DIMENSIONS AND CONDITIONS ON SITE AND MUST NOTIFY DANIEL L. CUSIMANO, ARCHITECT, OF ANY VARIATIONS FROM THE SUPPLIED INFORMATION.

THIS DRAWING IS NOT TO BE SCALED.

THE ARCHITECT IS NOT RESPONSIBLE FOR THE ACCURACY OF SURVEY, STRUCTURAL, MECHANICAL, ELECTRICAL, ETC., INFORMATION SHOWN ON THIS DRAWING. REFER TO THE APPROPRIATE CONSULTANT'S DRAWINGS BEFORE PROCEEDING WITH THE WORK.

CONSTRUCTION MUST CONFORM TO ALL APPLICABLE CODES AND REQUIREMENTS OF AUTHORITIES HAVING JURISDICTION.

THE CONTRACTOR WORKING FROM DRAWINGS NOT SPECIFICALLY MARKED 'FOR CONSTRUCTION' MUST ASSUME FULL RESPONSIBILITY AND BEAR COSTS FOR ANY CORRECTIONS OR DAMAGES RESULTING FROM HIS WORK.

DRAWINGS/SPECIFICATIONS "ISSUED FOR CONSTRUCTION" ARE TO THE BEST OF OUR KNOWLEDGE AN ACCURATE REPRESENTATION OF DOCUMENTED REVISIONS. IN THE CASE OF ANY DISCREPANCY, OMISSION OR CONFLICT BETWEEN THE "ISSUED FOR CONSTRUCTION" DOCUMENTS AND THE CONTRACT DOCUMENTS, THE CONTRACTOR IS TO PROMPTLY NOTIFY THE CLIENT, ARCHITECT AND ENGINEERS.

PRINT DATE:
2025-04-28

No.	DESCRIPTION	DATE
	REVISIONS	

No.	DESCRIPTION	DATE
5	ISSUED FOR CONSTRUCTION	2025-04-28
4	KEY PLAN AND INTERIOR ELEVATIONS	2025-04-21
3	ISSUED FOR ADDENDUM #2	2025-03-14
2	ISSUED FOR TENDER	2025-02-27
1	ISSUED FOR BUILDING PERMIT	2024-11-06
No.	DESCRIPTION	DATE
	ISSUED FOR	

CUSIMANO ARCHITECT
185 BRIDGELAND AVENUE, SUITE 107, TORONTO, ONTARIO M6A 1Y7
T (416)789-5193 F (416)785-5100

PROJECT:
INTERIOR ALTERATIONS TO EXISTING RETAIL BUILDING
SHOPPERS DRUG MART 9688
6520 MAJOR MACKENZIE DRIVE WEST, BUILDING A2
VAUGHAN, ONTARIO

DATE:	DWN. BY:	CH'D. BY:
OCTOBER 2024	MP	SM/DLC

DRAWING TITLE:
VESTIBULE AND MISCELLANEOUS DETAILS

SCALE:	DRAWING No.:
AS NOTED	A6.0
PROJ. NO.: 2024-24	